J.G. BOSWELL COMPANY
WATER DEPARTMENT

TULARE LAKEBED TOPOGRAPHY & FARMLAND CELL MAP

DRAWN BY: DOMINIC SWEEN, P.E. - WATER DEPT. ENGINEER
VERSION: MARCH 03, 2023

NOTE: 1. GIS DATA SHOWN IN STATE PLANE ZONE IV, NAD83 (EPSG: 2228)
2. DATUM FOR ELEVATIONS BASED ON NAVD88, USING GEOID 18

LEGEND

- TULARE LAKEBED FARMLAND CELLS
- J. G. BOSWELL COMPANY BOUNDARY
- MAJOR PUMP STATION
- 177 LEVEE LOW SPOT
- WATERWAYS
- COUNTY LINE
- ROADWAYS

LOCATION MAP

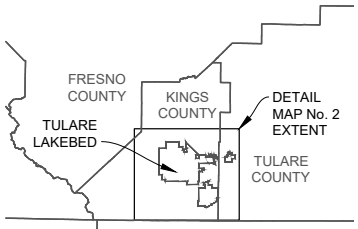
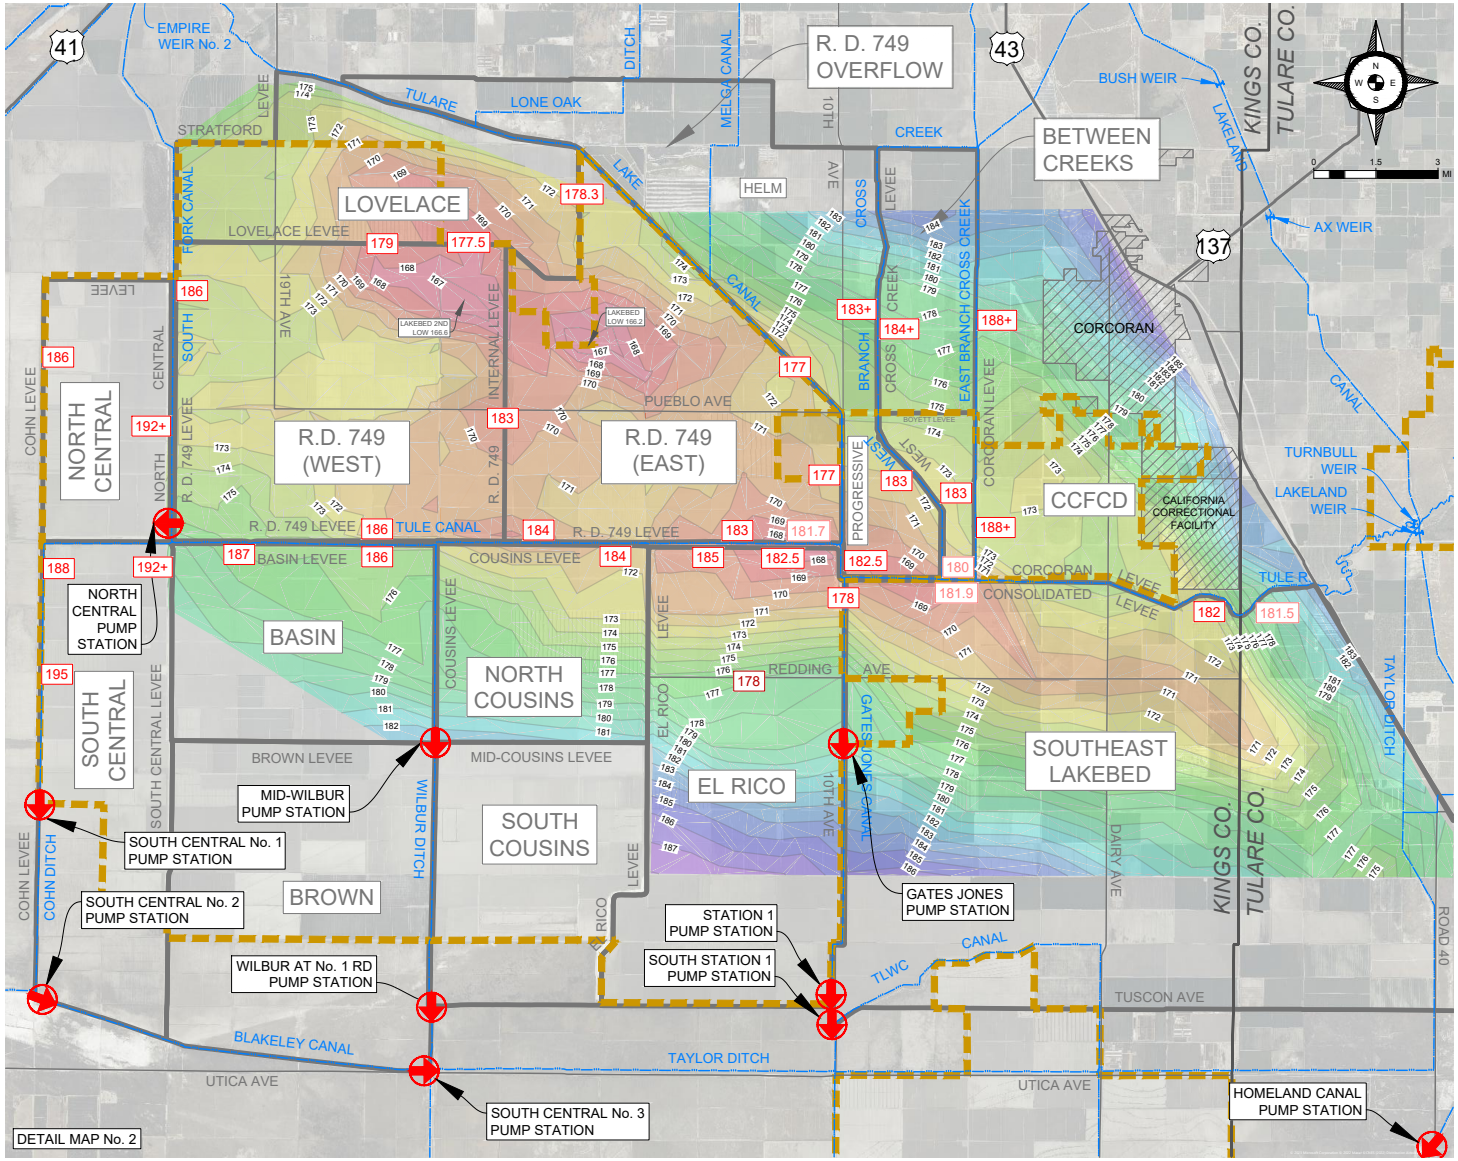
DETAIL MAP No. 1